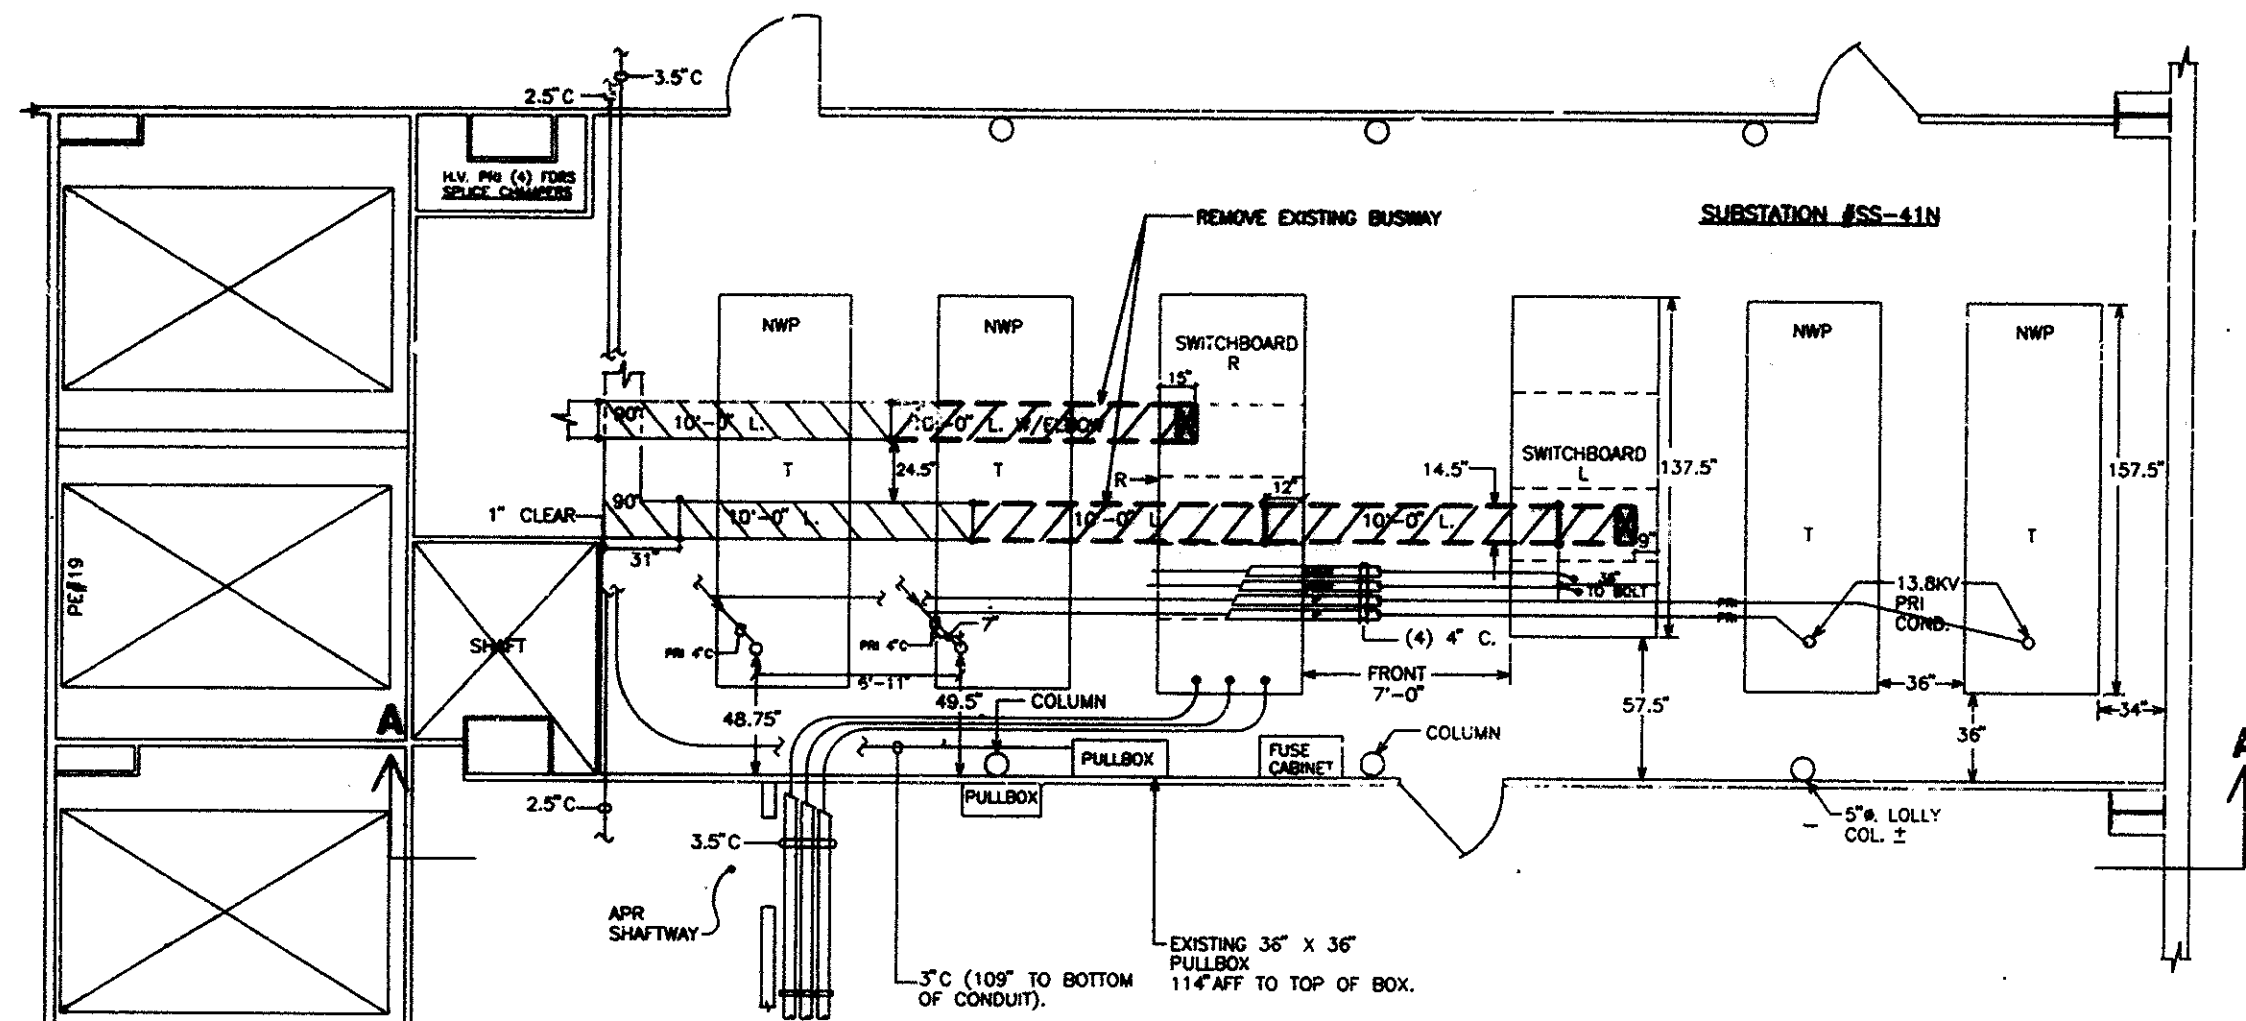
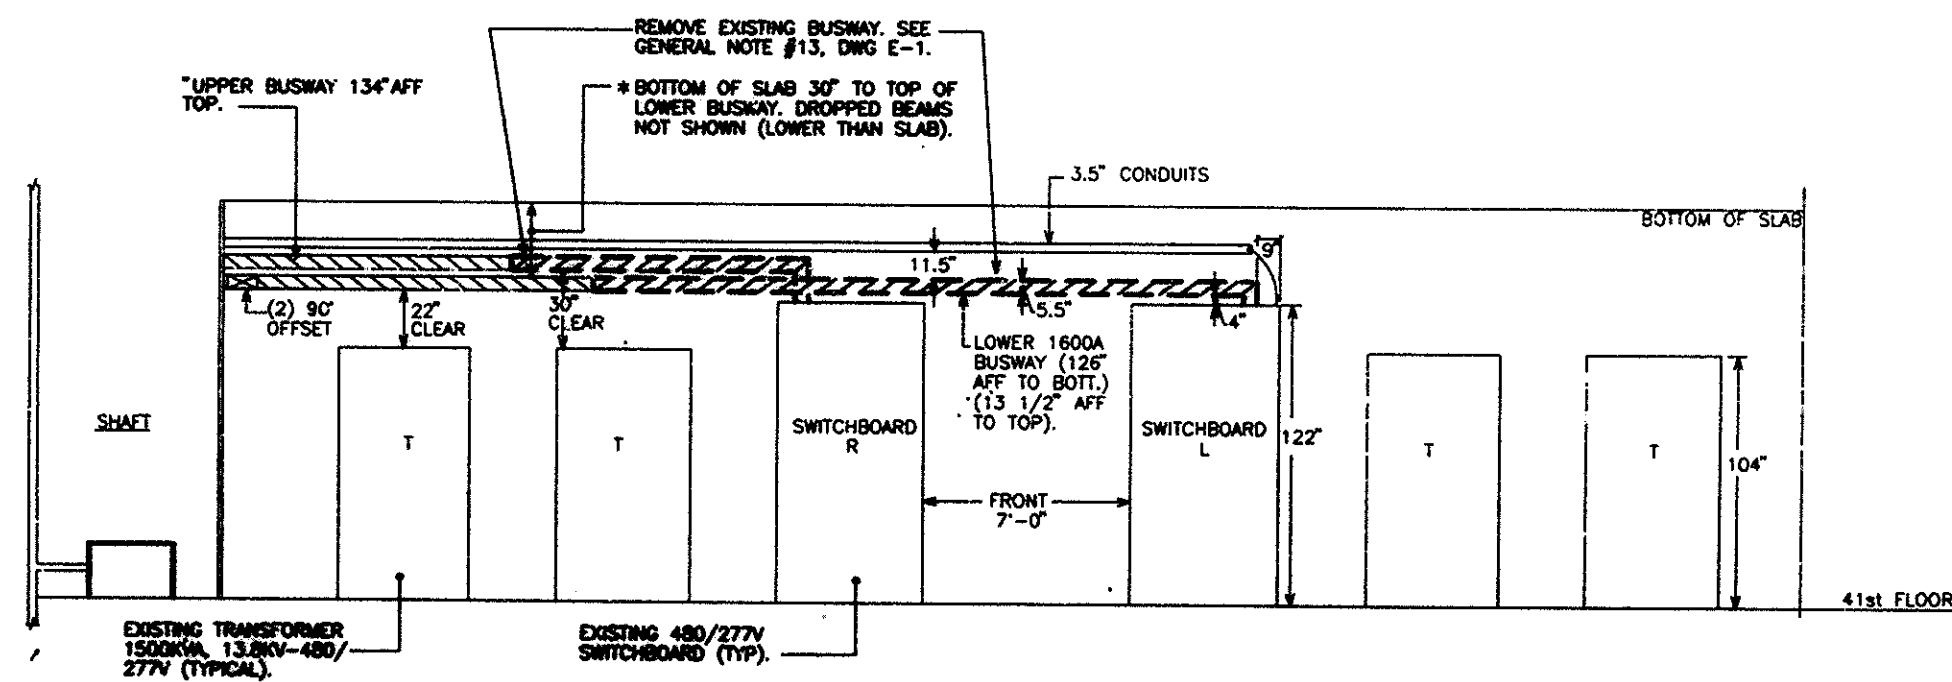


NOTES:

1. SEE DRAWING E-1 FOR GENERAL NOTES.

**PARTIAL PLAN 41st FLOOR NORTH****SECTION A-A**

Sheet 19 of 41

EDWARDS AND ZUCK, P.C.
CONSULTING ENGINEERS
330 West 43rd Street, New York, NY 10036
212-736-3400
© 1992 Edwards and Zuck, P.C.3/15/01 Drawings of Record
No. Date Revision ApprovedEngineering Department
Design Division**The World Trade Center**
Electrical/HVAC
Upgrade ProgramTitle
LOW VOLTAGE DISTRIBUTION**ONE WTC**
ELECTRICAL**41ST FLOOR****NORTH SIDE****EXISTING ROOM LAYOUT**

This drawing subject to conditions in contract. All inventions, ideas, designs and methods herein are reserved to Port Authority and may not be used without its written consent.

C.J./CADD MW/CADD F.H.
Designed by Drawn by Checked by

Date 10/4/93 Scale 1/4"=1'-0"

Contract Number Drawing Number

WTC-804.041 E-2

FILE NAME: PATEDG